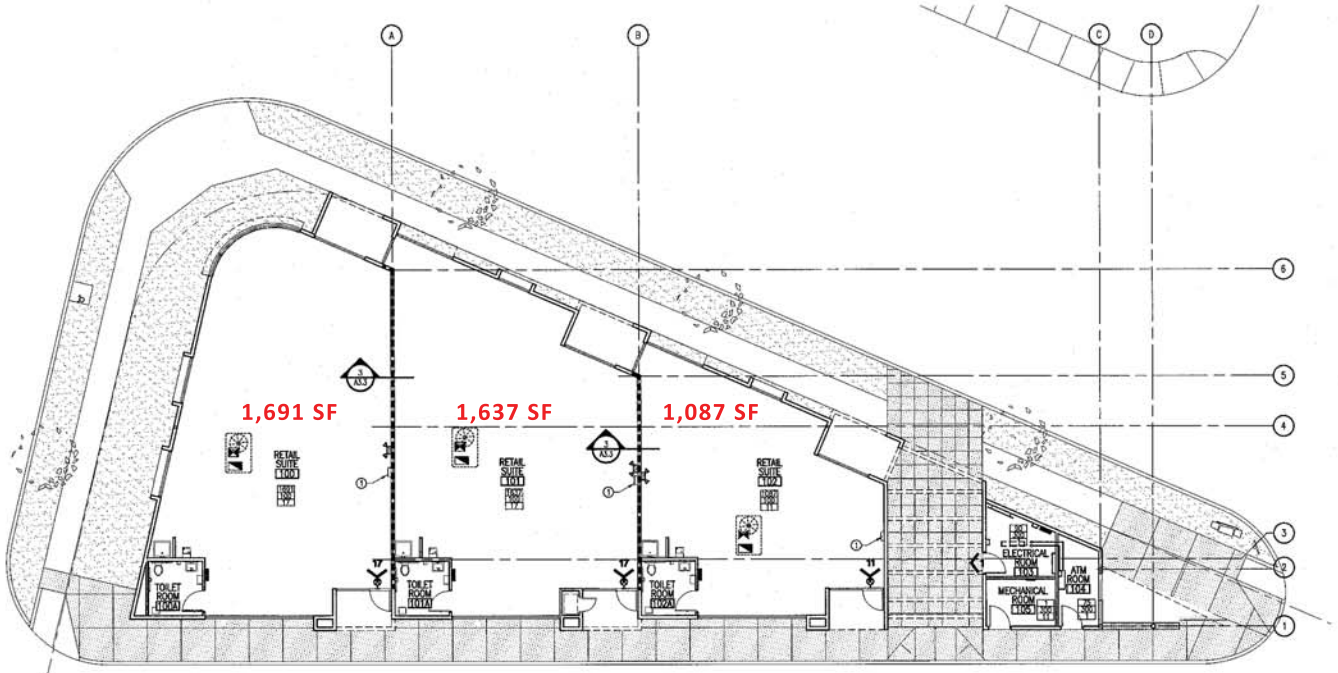

CODE PLAN

SCALE: 1/8"=1'-0"

GENERAL NOTES

A. ALL WOOD BLOCKING TO BE FIRE TREATED.

WALL LEGEND

1 HOUR FIRE RATED PARTITION

KEYED NOTES

1. WALL MOUNTED FIRE EXTINGUISHER CABINET.

CODE ANALYSIS

ONE HOUR PARTITION - DESIGN UL465

NCA
ARCHITECTS - PLANNERS - AIA
1309 RIO GRANDE BLVD NW
ALBUQUERQUE, NM 87104
505-255-8400 505-268-6954 FAX
WWW.NCA-ARCHITECTS.COM

ARCHITECT

ROBERT CALVANI NO. 10647

CONSULTANT

PROJECT TITLE

WESTSIDE RETAIL SPACE
ALBUQUERQUE NEW MEXICO

CODE ANALYSIS FLOOR PLAN

REVISIONS

MK	DATE	DESCRIPTION

DRAWN BY: DP CHECKED BY:

JOB NUMBER: A06.23

DATE: NOVEMBER 2007

SHEET NO

A0.1